N

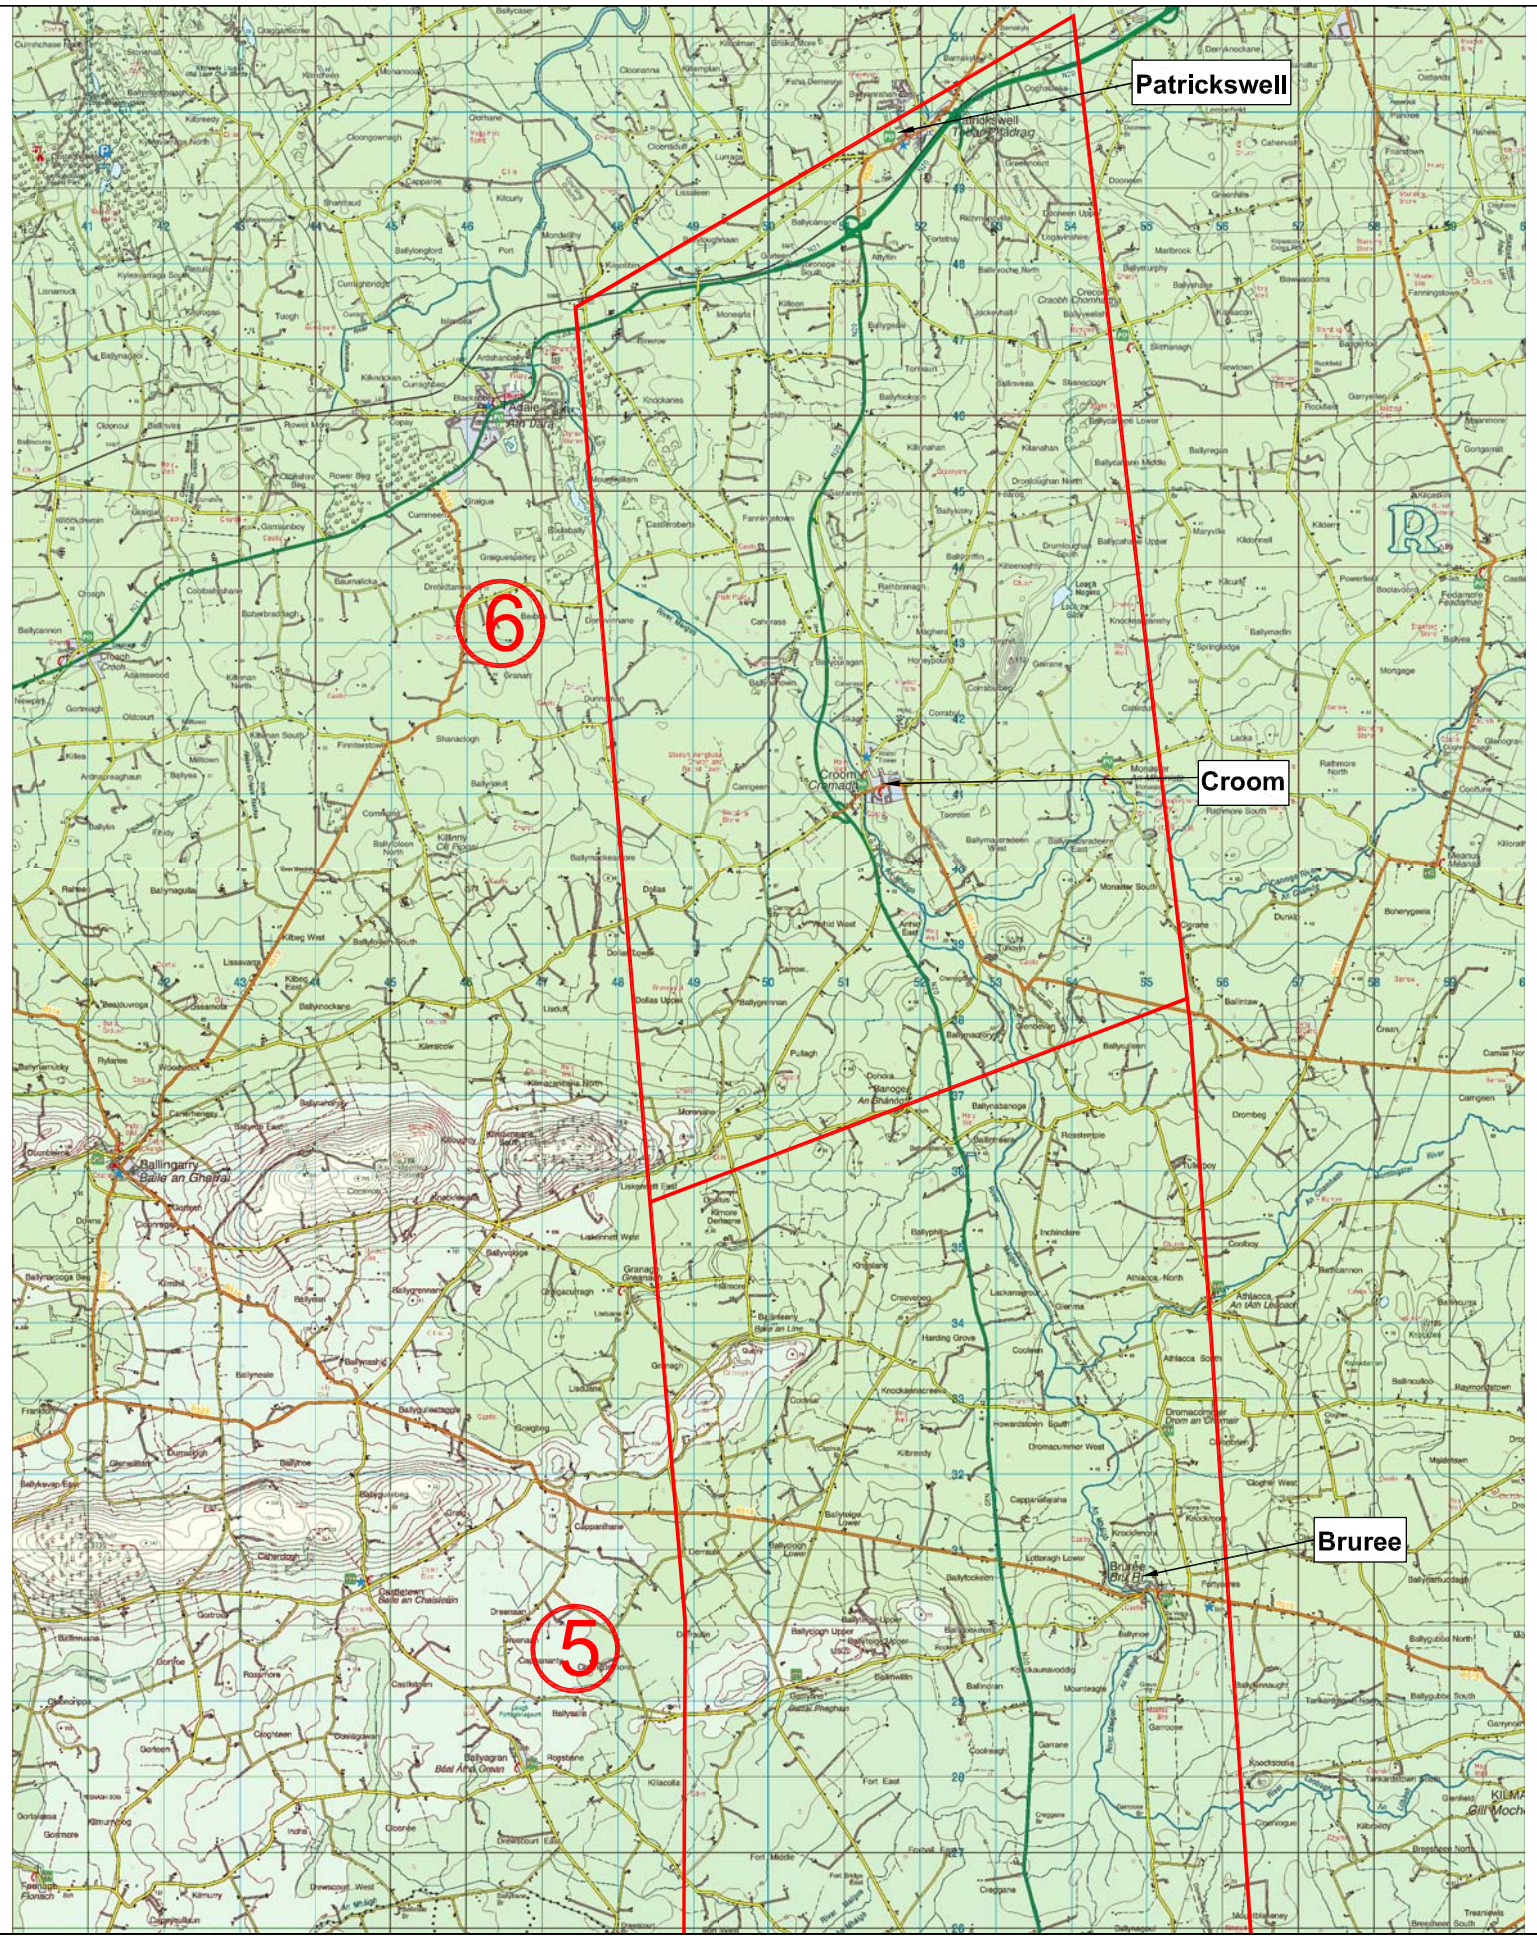


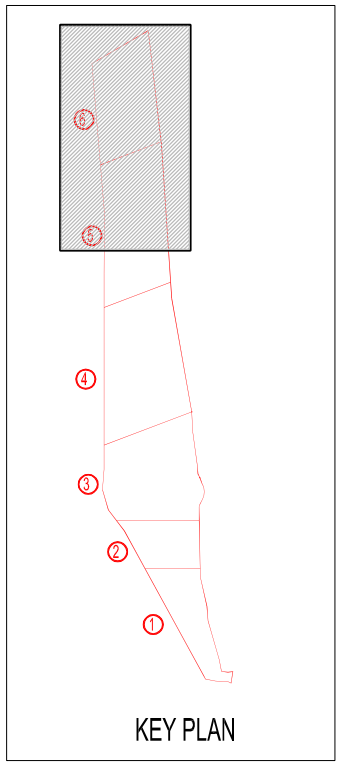


## LEGEND

Constraints Study Area

Includes Ordnance Survey Ireland data reproduced under OSi Licence number Cork County Council CCMA 2004/07
Unauthorised reproduction infringes Ordnance Survey Ireland and Government of Ireland copyright.
© Ordnance Survey Ireland

NDP NATIONAL DEVELOPMENT PLAN YOUR PLAN - YOUR FUTURE
NRA National Roads Authority An Údarás um Bóithre Náisiúnta
transport21 progress in motion
Department of Transport An Roinn Iompair

Comhairle Contae Chorcaí Cork County Council

wyg eptisa MPP ARUP JOINT VENTURE

Design Office:
M20 Cork-Limerick Motorway Scheme,
Goldshill,
Mallow,
Co. Cork
Tel. +353-22-70200
Fax. +353-22-70220
e-mail:info@n20.ie

| Rev. | Date | Description | Appr. |
|---|---|---|---|
| P1 | 16.09.08 | FIRST ISSUE | MMC |
| P2 | 30.11.08 | ISSUED FOR APPROVAL | MMC |

**M20 Cork - Limerick Motorway Scheme**

CONSTRAINTS STUDY AREA

SHEET 3 of 3

CONSTRAINTS REPORT

| | | | |
|---|---|---|---|
| Designed: BG | File Name: E809–E811.dwg | Drawing No. Figure 1-4 | Rev. P2 |
| Drawn: KJ | | | |
| Checked: BG | Scale: 1:100000 | | |
| Approved: MMC | Date: 16/09/08 | | |