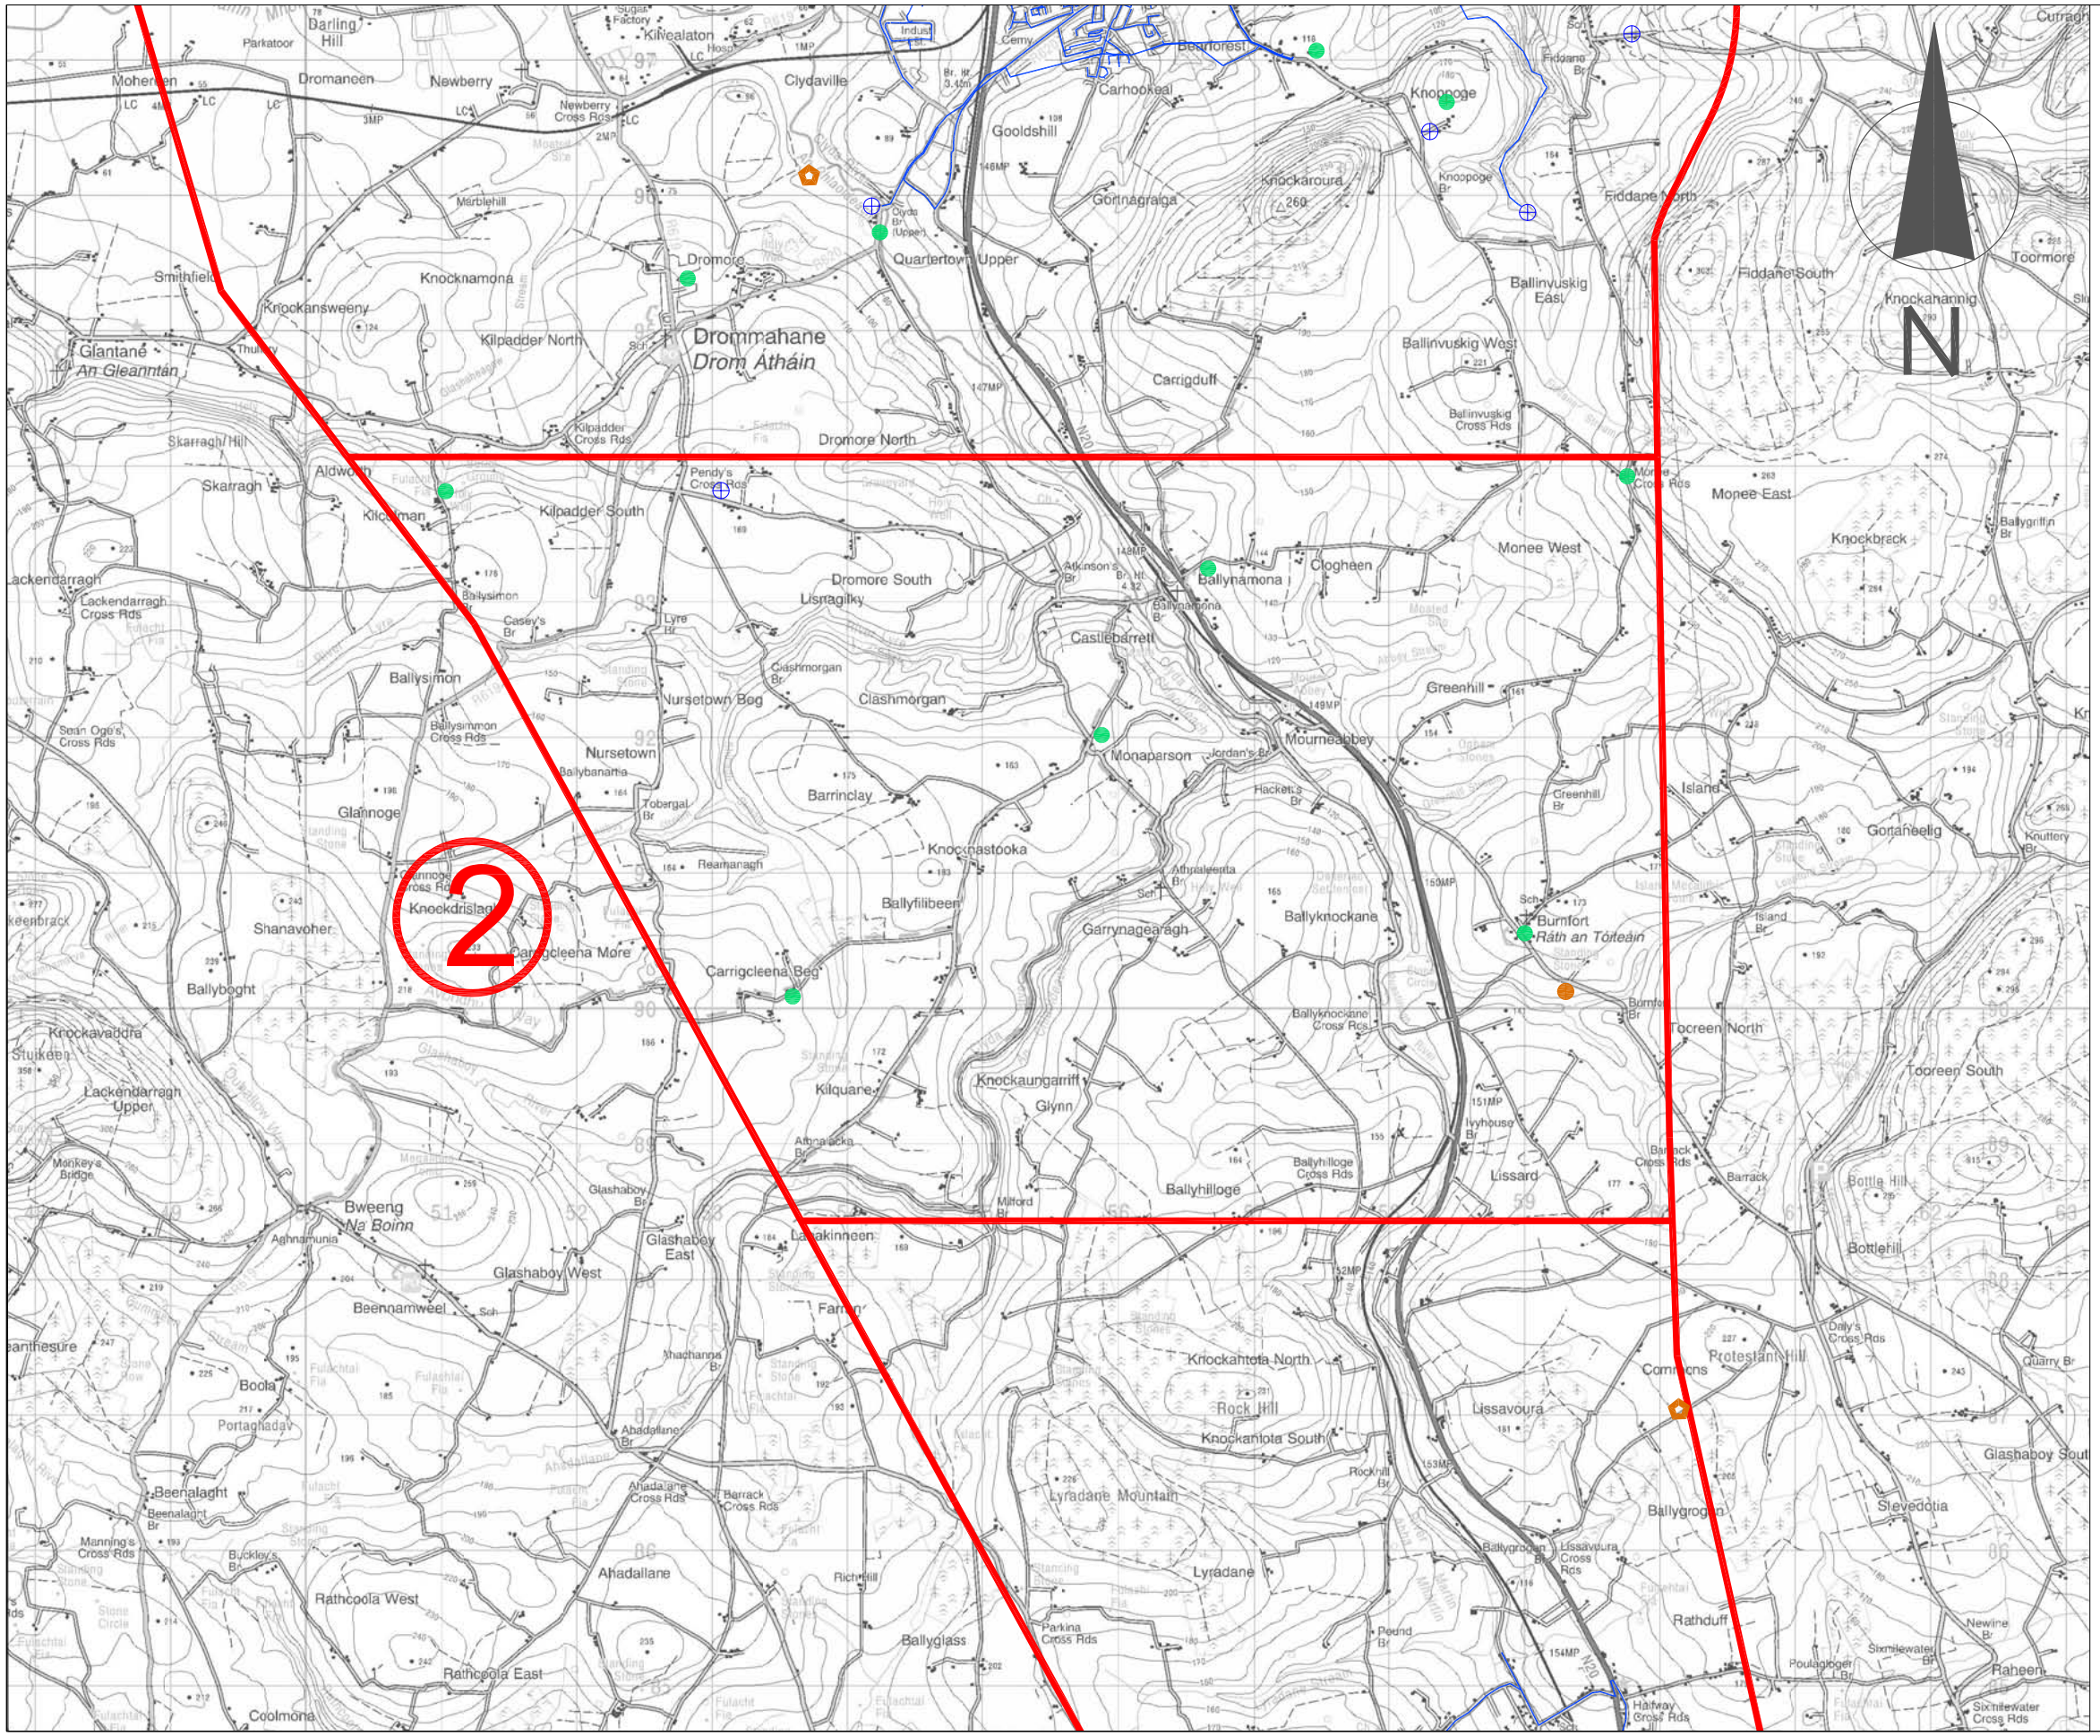

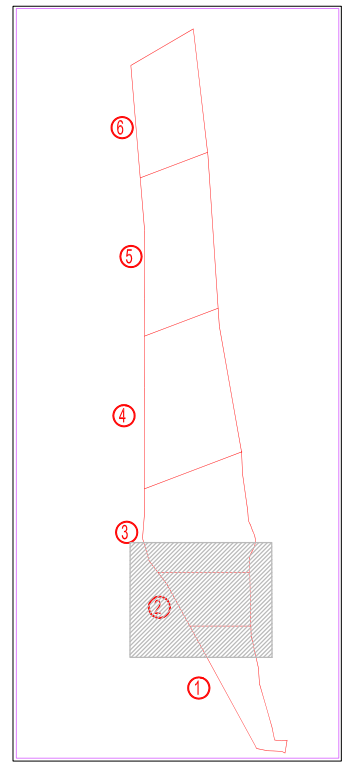

KEY PLAN

LEGEND

- PUBLIC WATER MAIN
- GROUP WATER SUPPLY SCHEME (TAKEN IN CHARGE)
- GROUP WATER SUPPLY SCHEME (PRIVATE)
- RESERVOIR
- WATER SUPPLY INTAKE
- PROPOSED WELL
- SEWAGE TREATMENT PLANT
- PROPOSED SEWAGE TREATMENT PLANT
- RESEVOIR ROUGH HILL - PROPOSED
- PUMP STATION
- RISING MAIN - PROPOSED
- DISTRIBUTION MAIN - PROPOSED

Includes Ordnance Survey Ireland data reproduced under OSi Licence number Cork County Council CCMA 2004/07
Unauthorised reproduction infringes Ordnance Survey Ireland and Government of Ireland copyright.
© Ordnance Survey Ireland

NDP NATIONAL DEVELOPMENT PLAN YOUR PLAN - YOUR FUTURE
transport21 progress in motion
NRA National Roads Authority An tÚdarás um Bóithre Náisiúnta
Department of Transport An Roinn Iompair

Comhairle Contae Chorcaí Cork County Council

wyg eptisa MPP ARUP JOINT VENTURE

Design Office:
M20 Cork-Limerick Motorway Scheme,
Gooldshill,
Mallow,
Co. Cork
Tel. +353-22-70200
Fax. +353-22-70220
e-mail:info@in20.ie

Rev.	Date	Description	Appr.
P1	16.09.08	FIRST ISSUE	MMC
P2	30.11.08	ISSUED FOR APPROVAL	MMC

M20 Cork - Limerick Motorway Scheme

SERVICES - COUNCIL NETWORK

CONSTRAINTS REPORT

SHEET 2 of 7

Designed: MH	File Name: E-861	Drawing No. Figure 4-9	Rev. P2
Drawn: MH			
Checked: EAM/BG	Scale: 1:50000		
Approved: MMC	Date: 16/09/08		