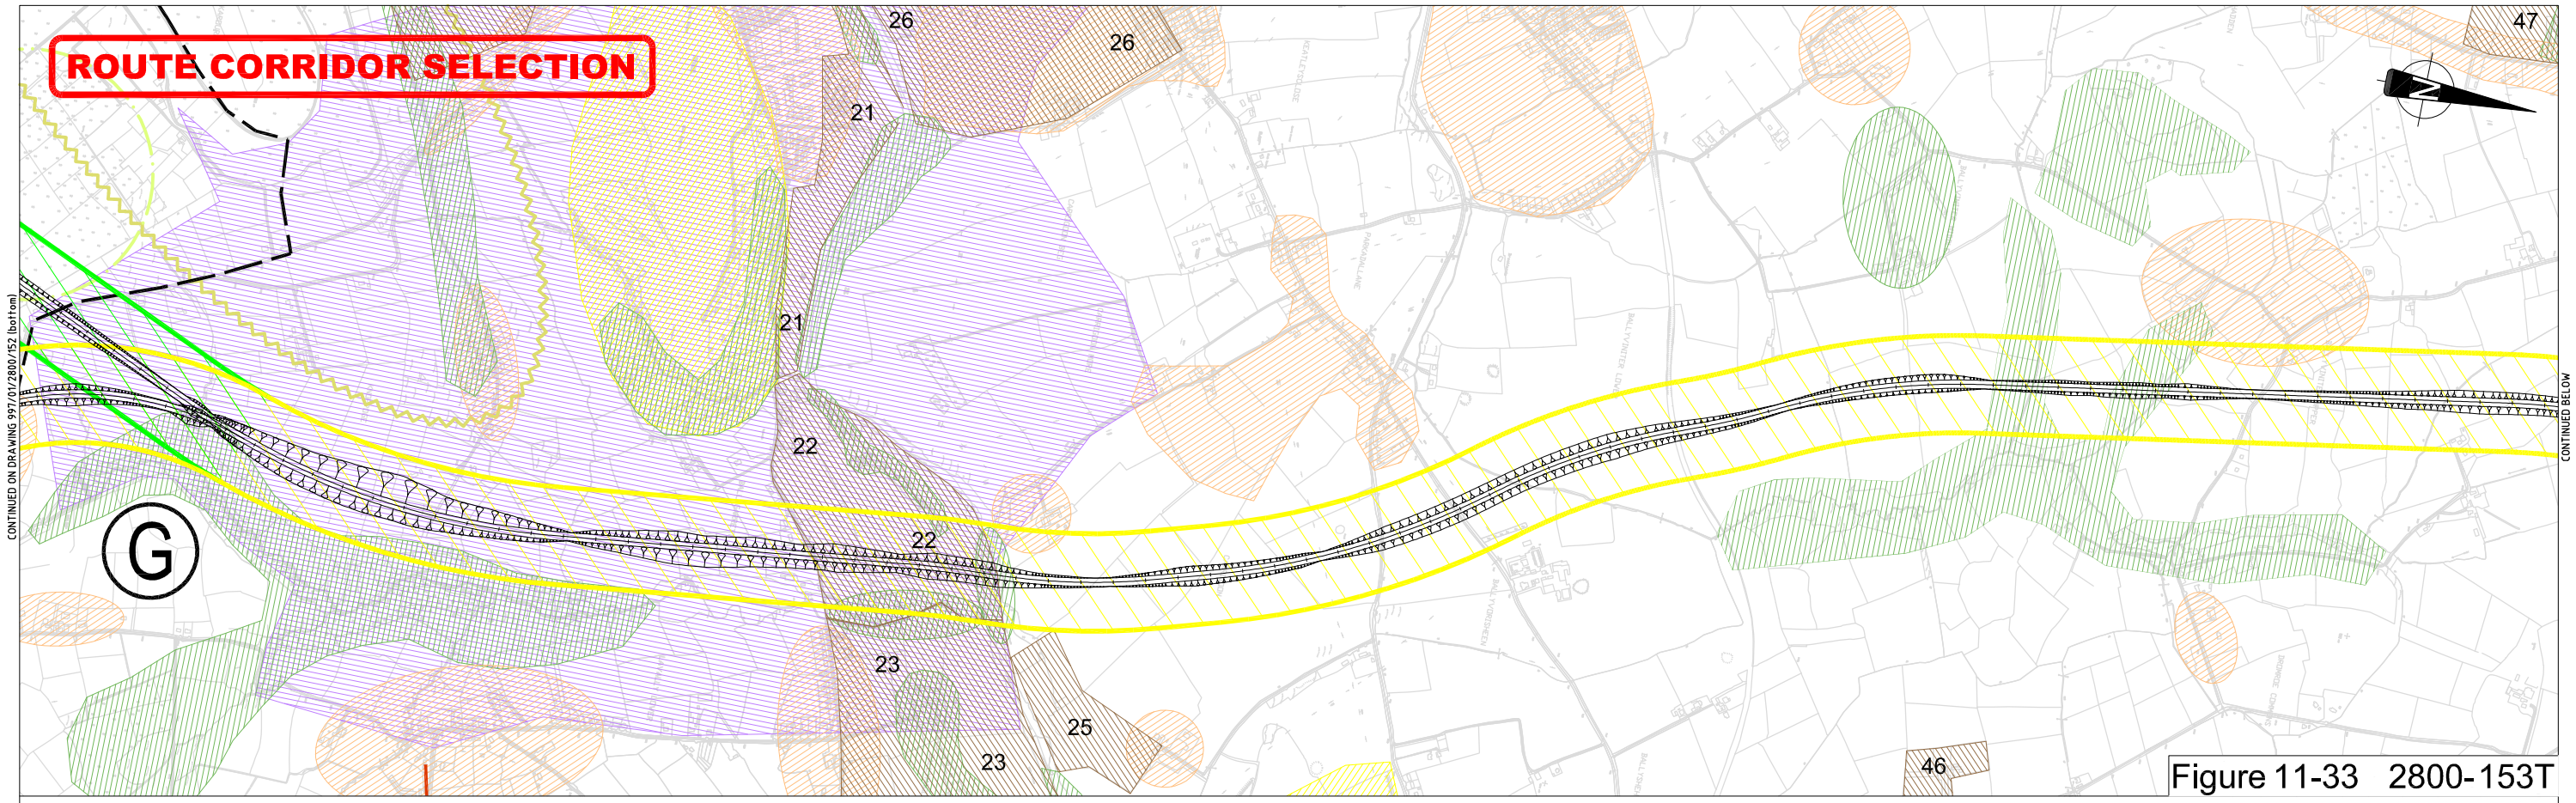


Figure 11-33 2800-153T

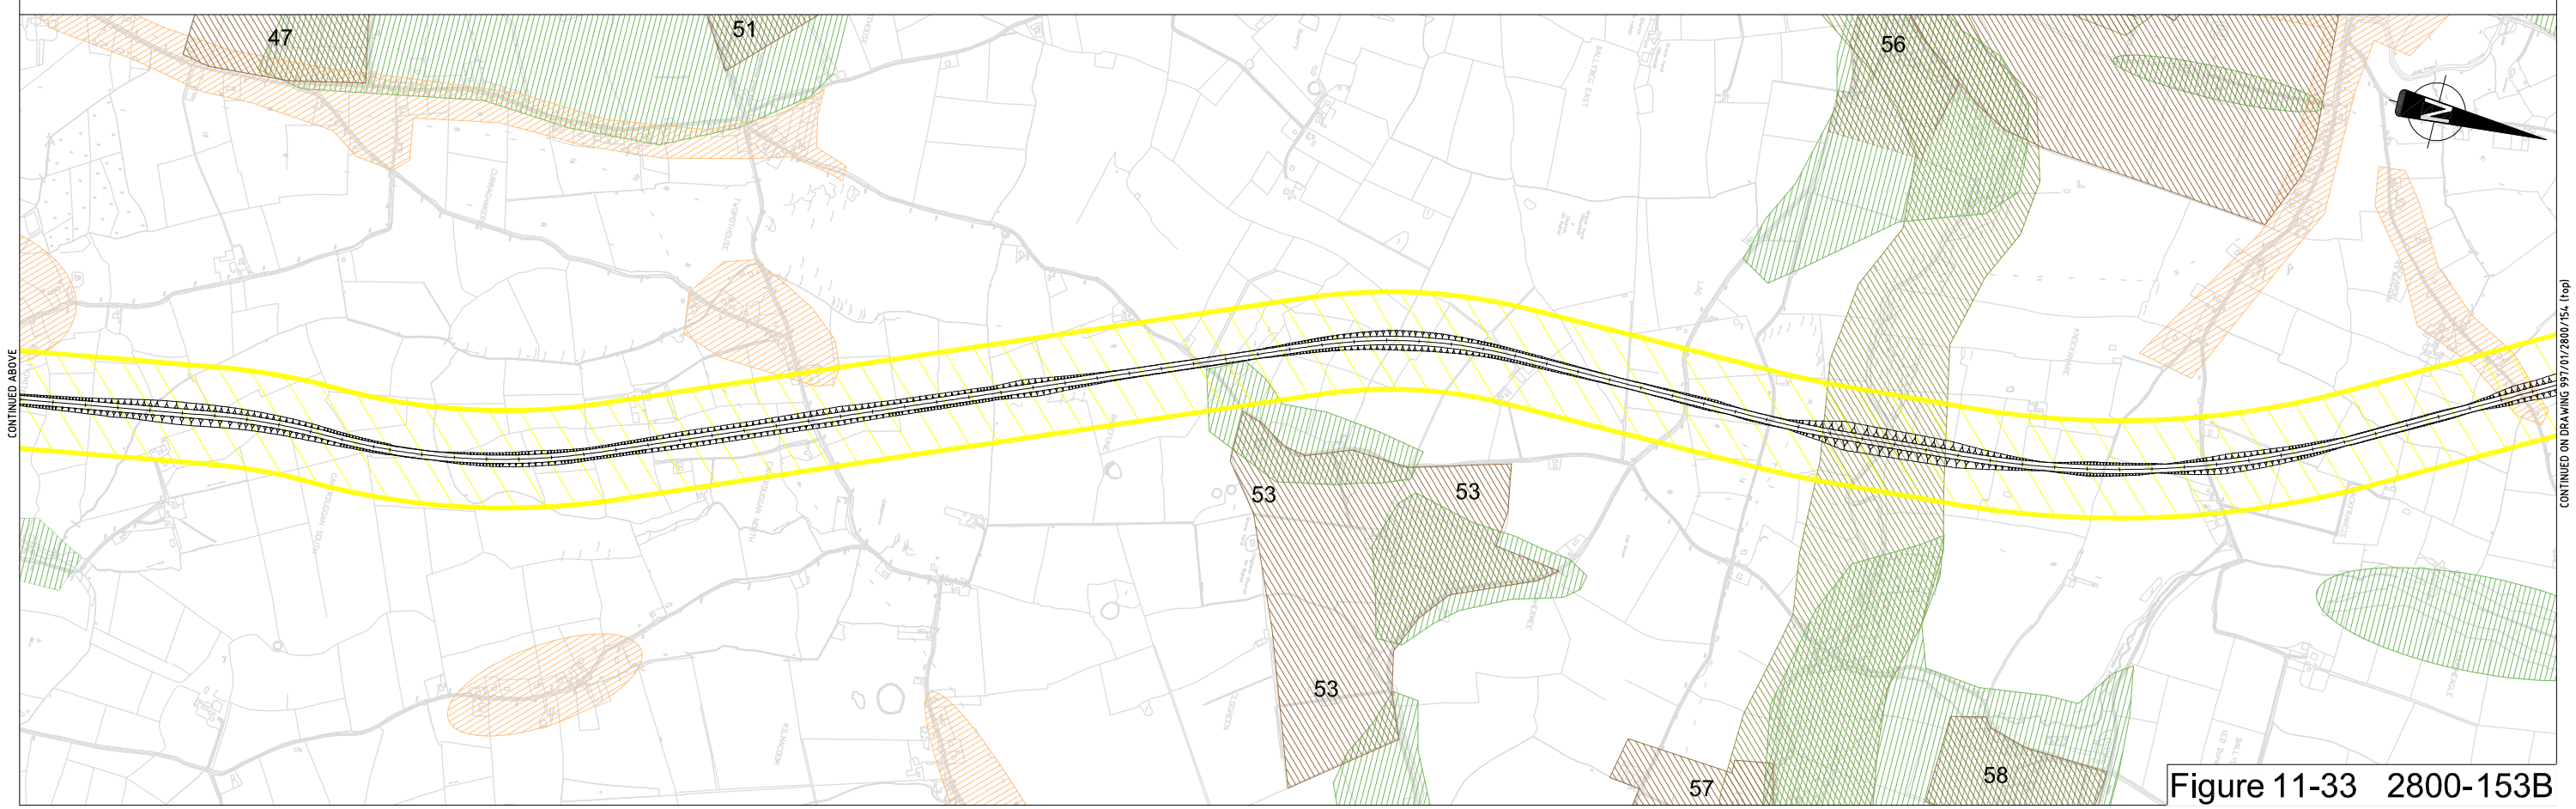


Figure 11-33 2800-153B

Includes Ordnance Survey Ireland data reproduced under OSi Licence number Cork County Council CCMA 2004/07
Unauthorised reproduction infringes Ordnance Survey Ireland and Government of Ireland copyright.
© Ordnance Survey Ireland

NDP NATIONAL DEVELOPMENT PLAN YOUR PLAN - YOUR FUTURE
NRA National Roads Authority An tÚdarás um Bóithre Náisiúnta
transport21 progress in motion
Department of Transport An Roinn Iompair
Comhairle Contae Chorcaí Cork County Council

Design Office:
M20 Cork-Limerick Motorway Scheme,
Gooldshill,
Mallow,
Co. Cork
Tel. +353-22-70200
Fax. +353-22-70220
e-mail:info@m20.ie

| Rev. | Date | Description | Appr. |
|---|---|---|---|
| | | | |

**M20 Cork - Limerick Motorway Scheme**
ROUTE CORRIDORS AUGUST 2008
LANDSCAPE AND VISUAL
Sheet 7 of 16

ROUTE CORRIDOR SELECTION REPORT

| | | | |
|---|---|---|---|
| Designed: BSM | File Name: 997–01–2800–051 – 552 | Drawing No. 997–01–2800–153 | Rev. – |
| Drawn: KN | | | |
| Checked: EAM/BG | Scale: 1:20000 (A3) | | |
| Approved: MMC | Date: 01/12/08 | | |