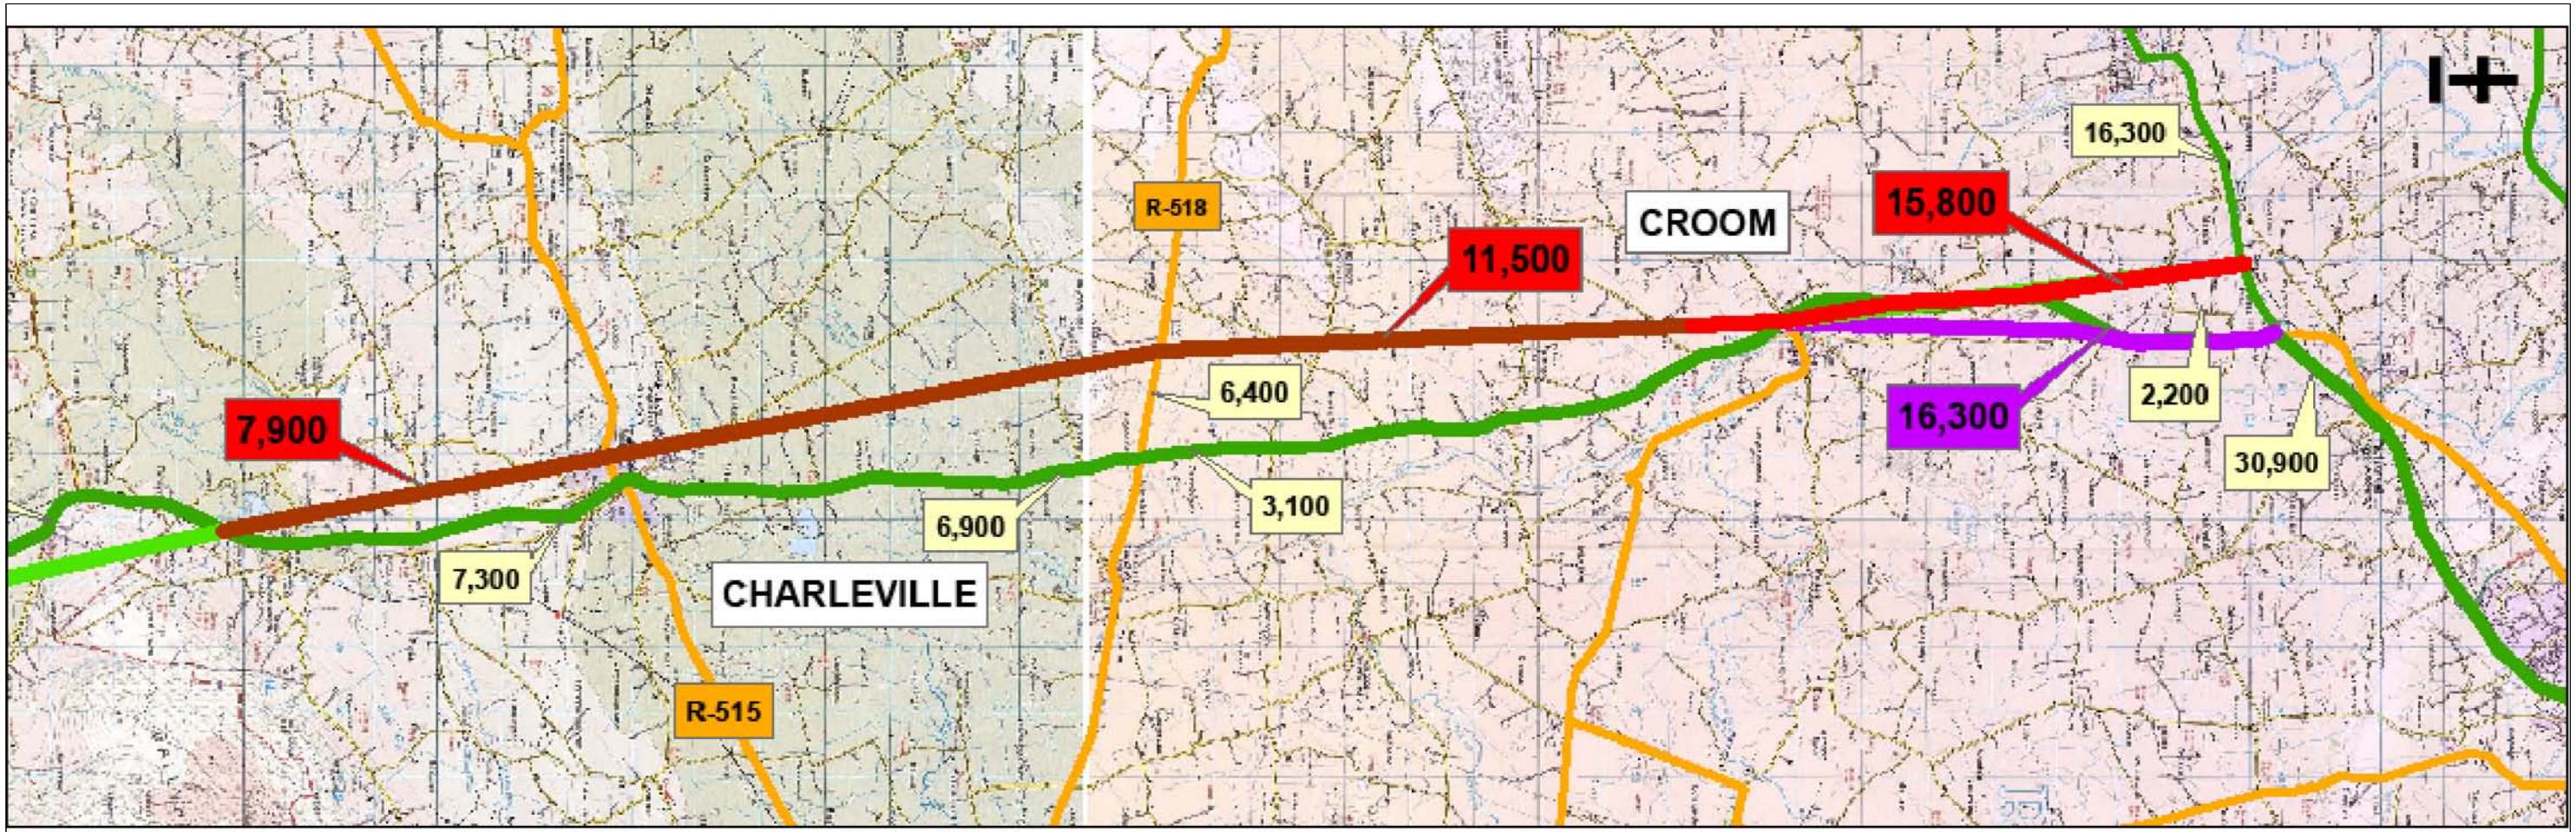

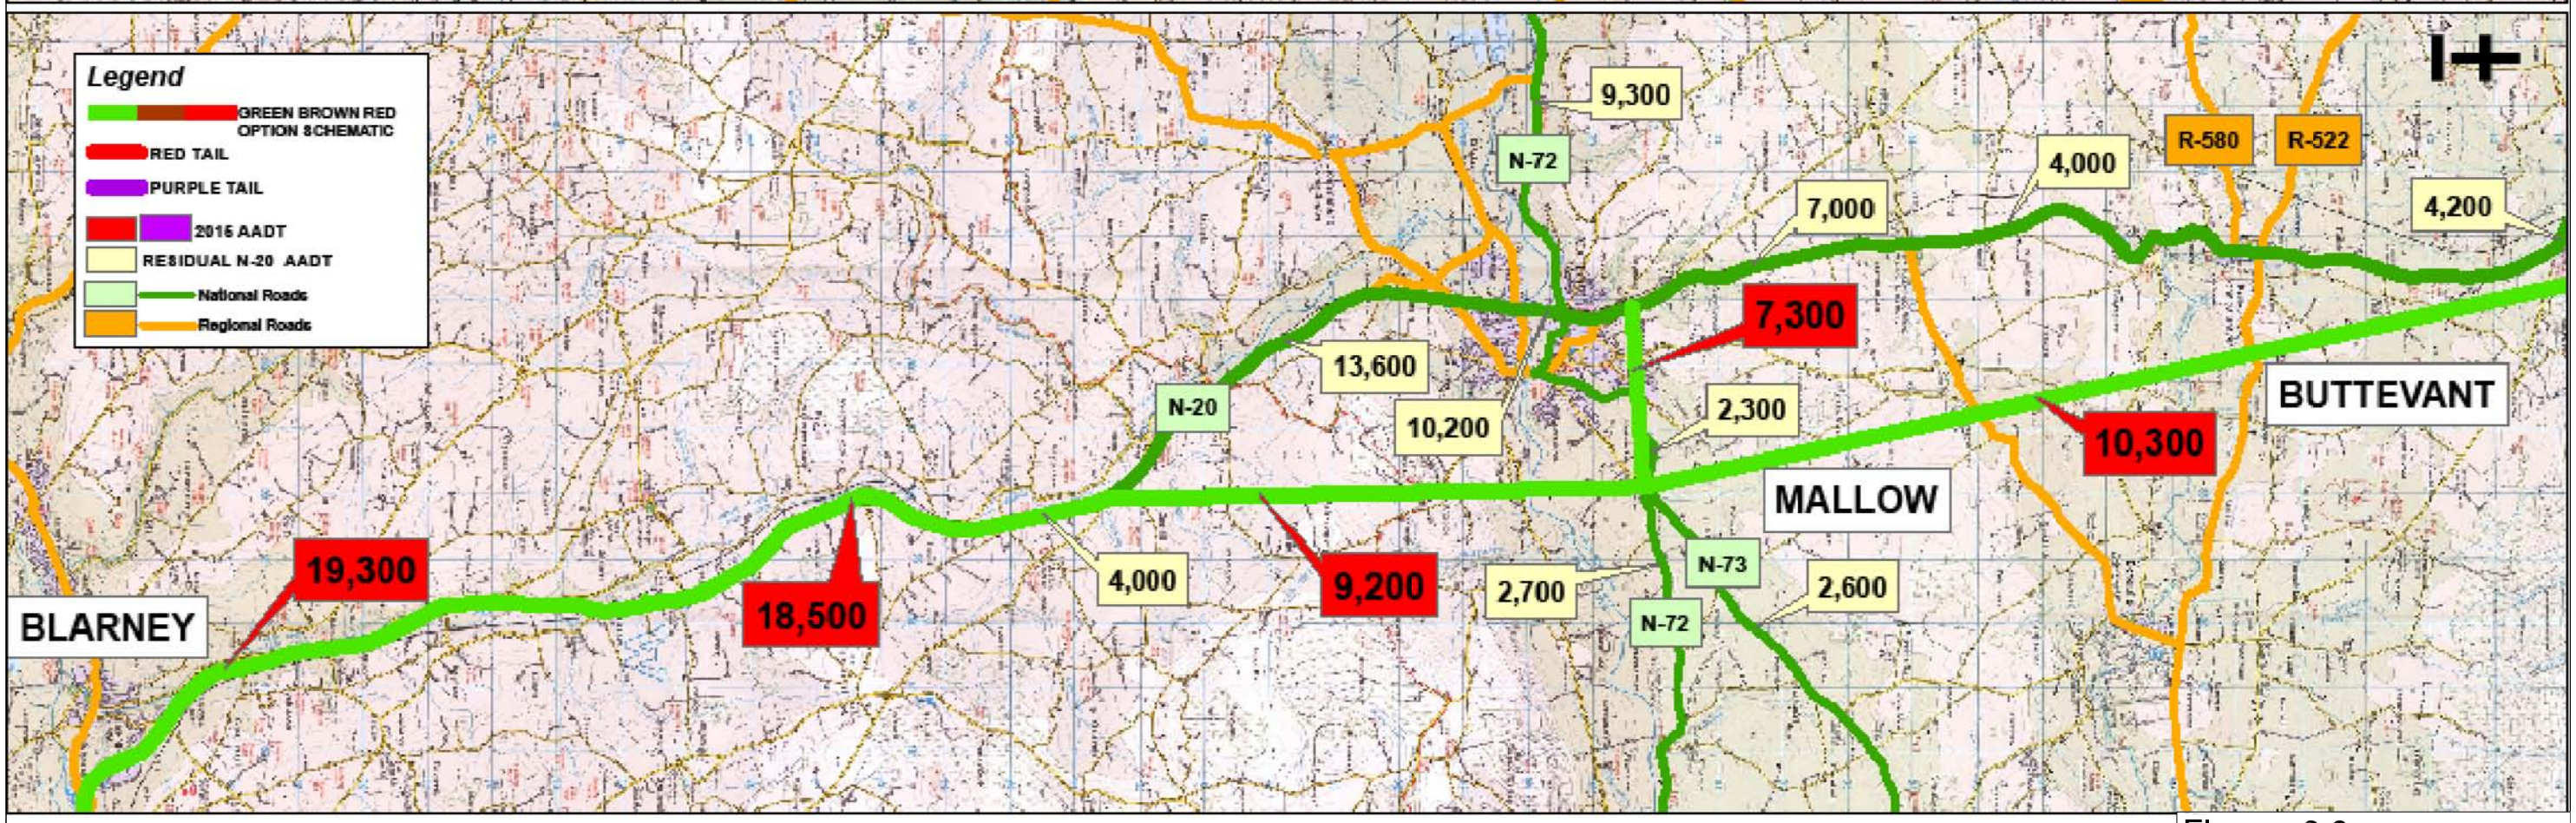

Figure 3.9

Includes Ordnance Survey Ireland data reproduced under OSi Licence number Cork County Council CCMA 2004/07
Unauthorised reproduction infringes Ordnance Survey Ireland and Government of Ireland copyright.
© Ordnance Survey Ireland

NDP NATIONAL DEVELOPMENT PLAN YOUR PLAN - YOUR FUTURE
NRA National Roads Authority An tÚdarás um Bóithre Náisiúnta
transport21 progress in motion
Department of Transport An Roinn Iompair

Comhairle Contae Chorcaí Cork County Council

wyg eptisa MPP ARUP

Design Office:
M20 Cork-Limerick Motorway Scheme,
Goldshill,
Mallow,
Co. Cork
Tel. +353-22-70200
Fax. +353-22-70220
e-mail:info@n20.ie

Rev.	Date	Description	Appr.

M20 Cork - Limerick Motorway Scheme

Predicted Traffic Flows
Gree-Brown-Red Option

ROUTE CORRIDOR SELECTION REPORT

Designed: CAL/CBH	File Name: Figure 3.9.dwg	Drawing No. 997-01-1500-309	Rev. -
Drawn: CAL/CBH			
Checked: JW	Scale: NTS		
Approved: MMC	Date: 04/12/2008		