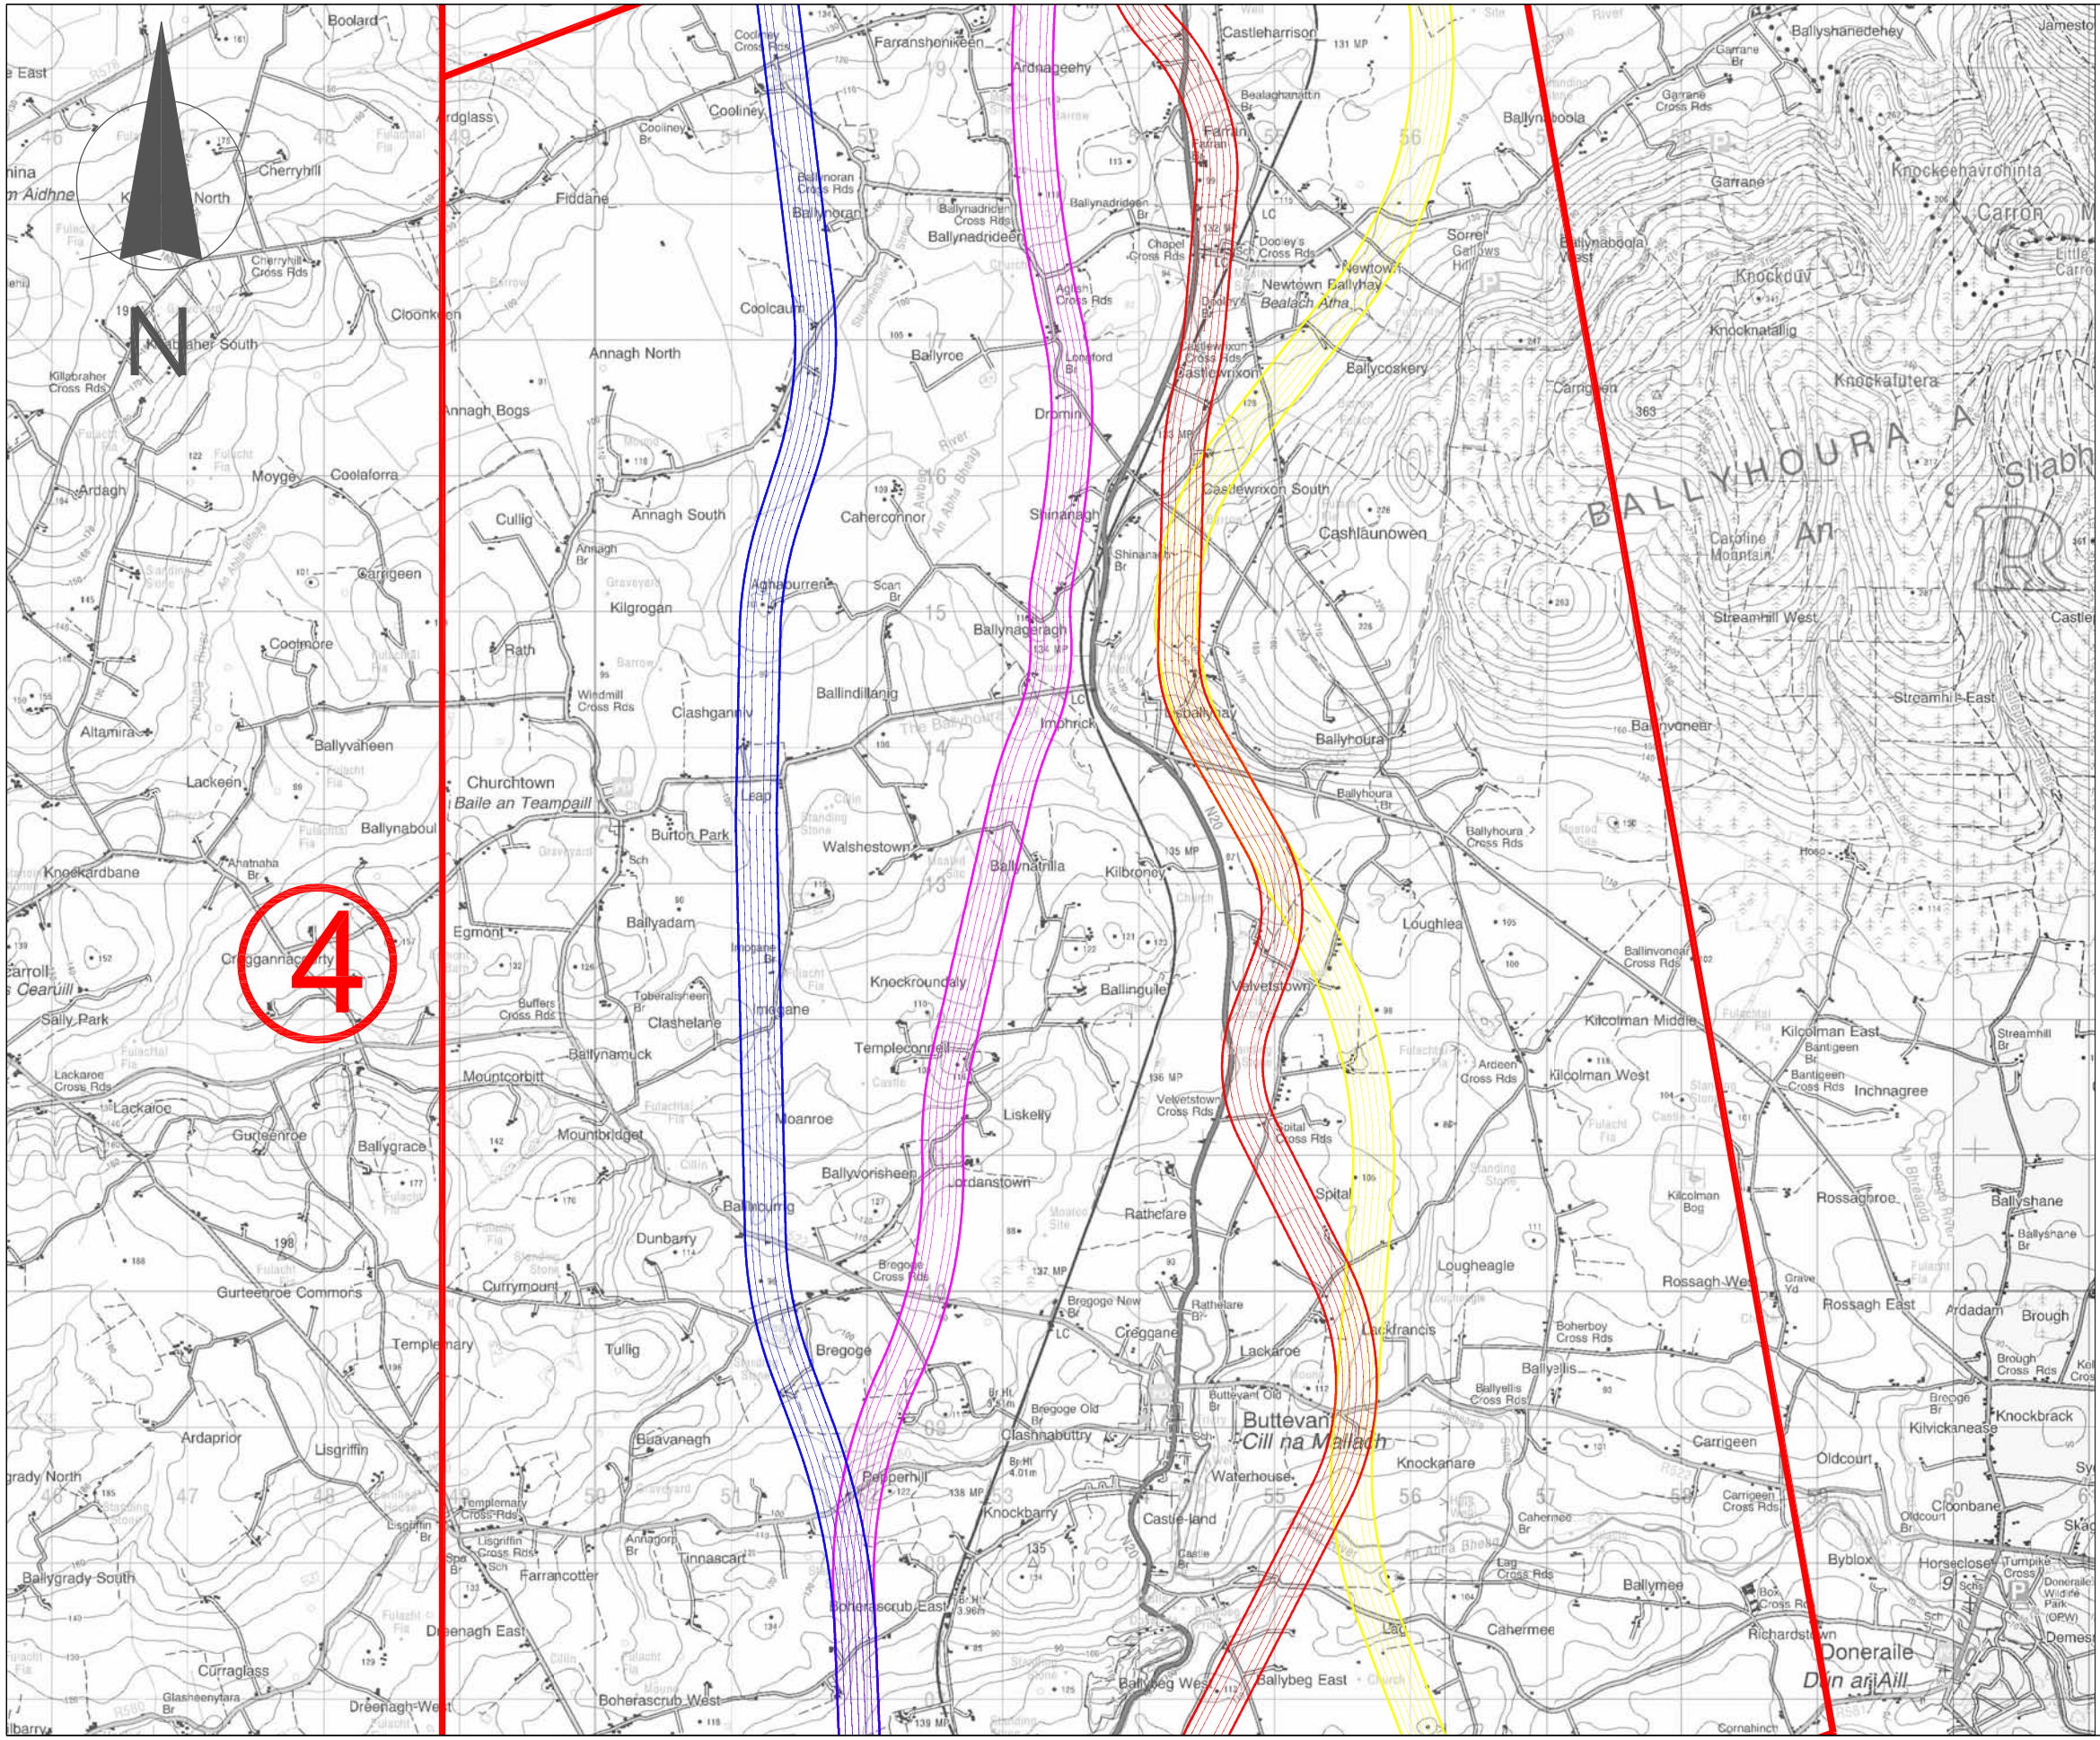

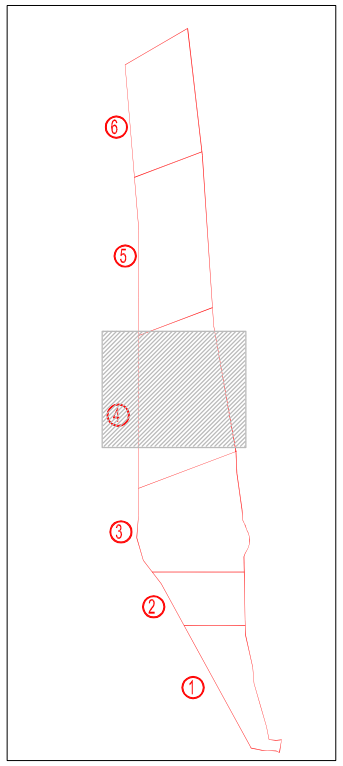

KEY PLAN

Includes Ordnance Survey Ireland data reproduced under OSi Licence number Cork County Council CCMA 2004/07
Unauthorised reproduction infringes Ordnance Survey Ireland and Government of Ireland copyright.
© Ordnance Survey Ireland

NDP NATIONAL DEVELOPMENT PLAN YOUR PLAN - YOUR FUTURE

transport21 progress in motion

NRA National Roads Authority An Údarás um Bóithre Náisiúnta

Department of Transport An Roinn Iompair

Comhairle Contae Chorcaí Cork County Council

wyg eptisa MPP ARUP

Design Office:

M20 Cork-Limerick Motorway Scheme,
Gooldshill,
Mallow,
Co. Cork
Tel. +353-22-70200
Fax. +353-22-70220
e-mail:info@n20.ie

Rev.	Date	Description	Appr.
P1	23.09.08	FIRST ISSUE	MMC
P2	30.11.08	ISSUED FOR APPROVAL	MMC

M20 Cork - Limerick Motorway Scheme

INITIAL ROUTE CORRIDOR OPTIONS

SHEET 4 OF 7

ROUTE CORRIDOR SELECTION REPORT

Designed: EAM/BG	File Name:	Drawing No.	Rev.
Drawn: AR	E-1127	Figure 5-4	P2
Checked: EAM/BG	Scale: 1:50000		
Approved: MMC	Date: 23/09/08		