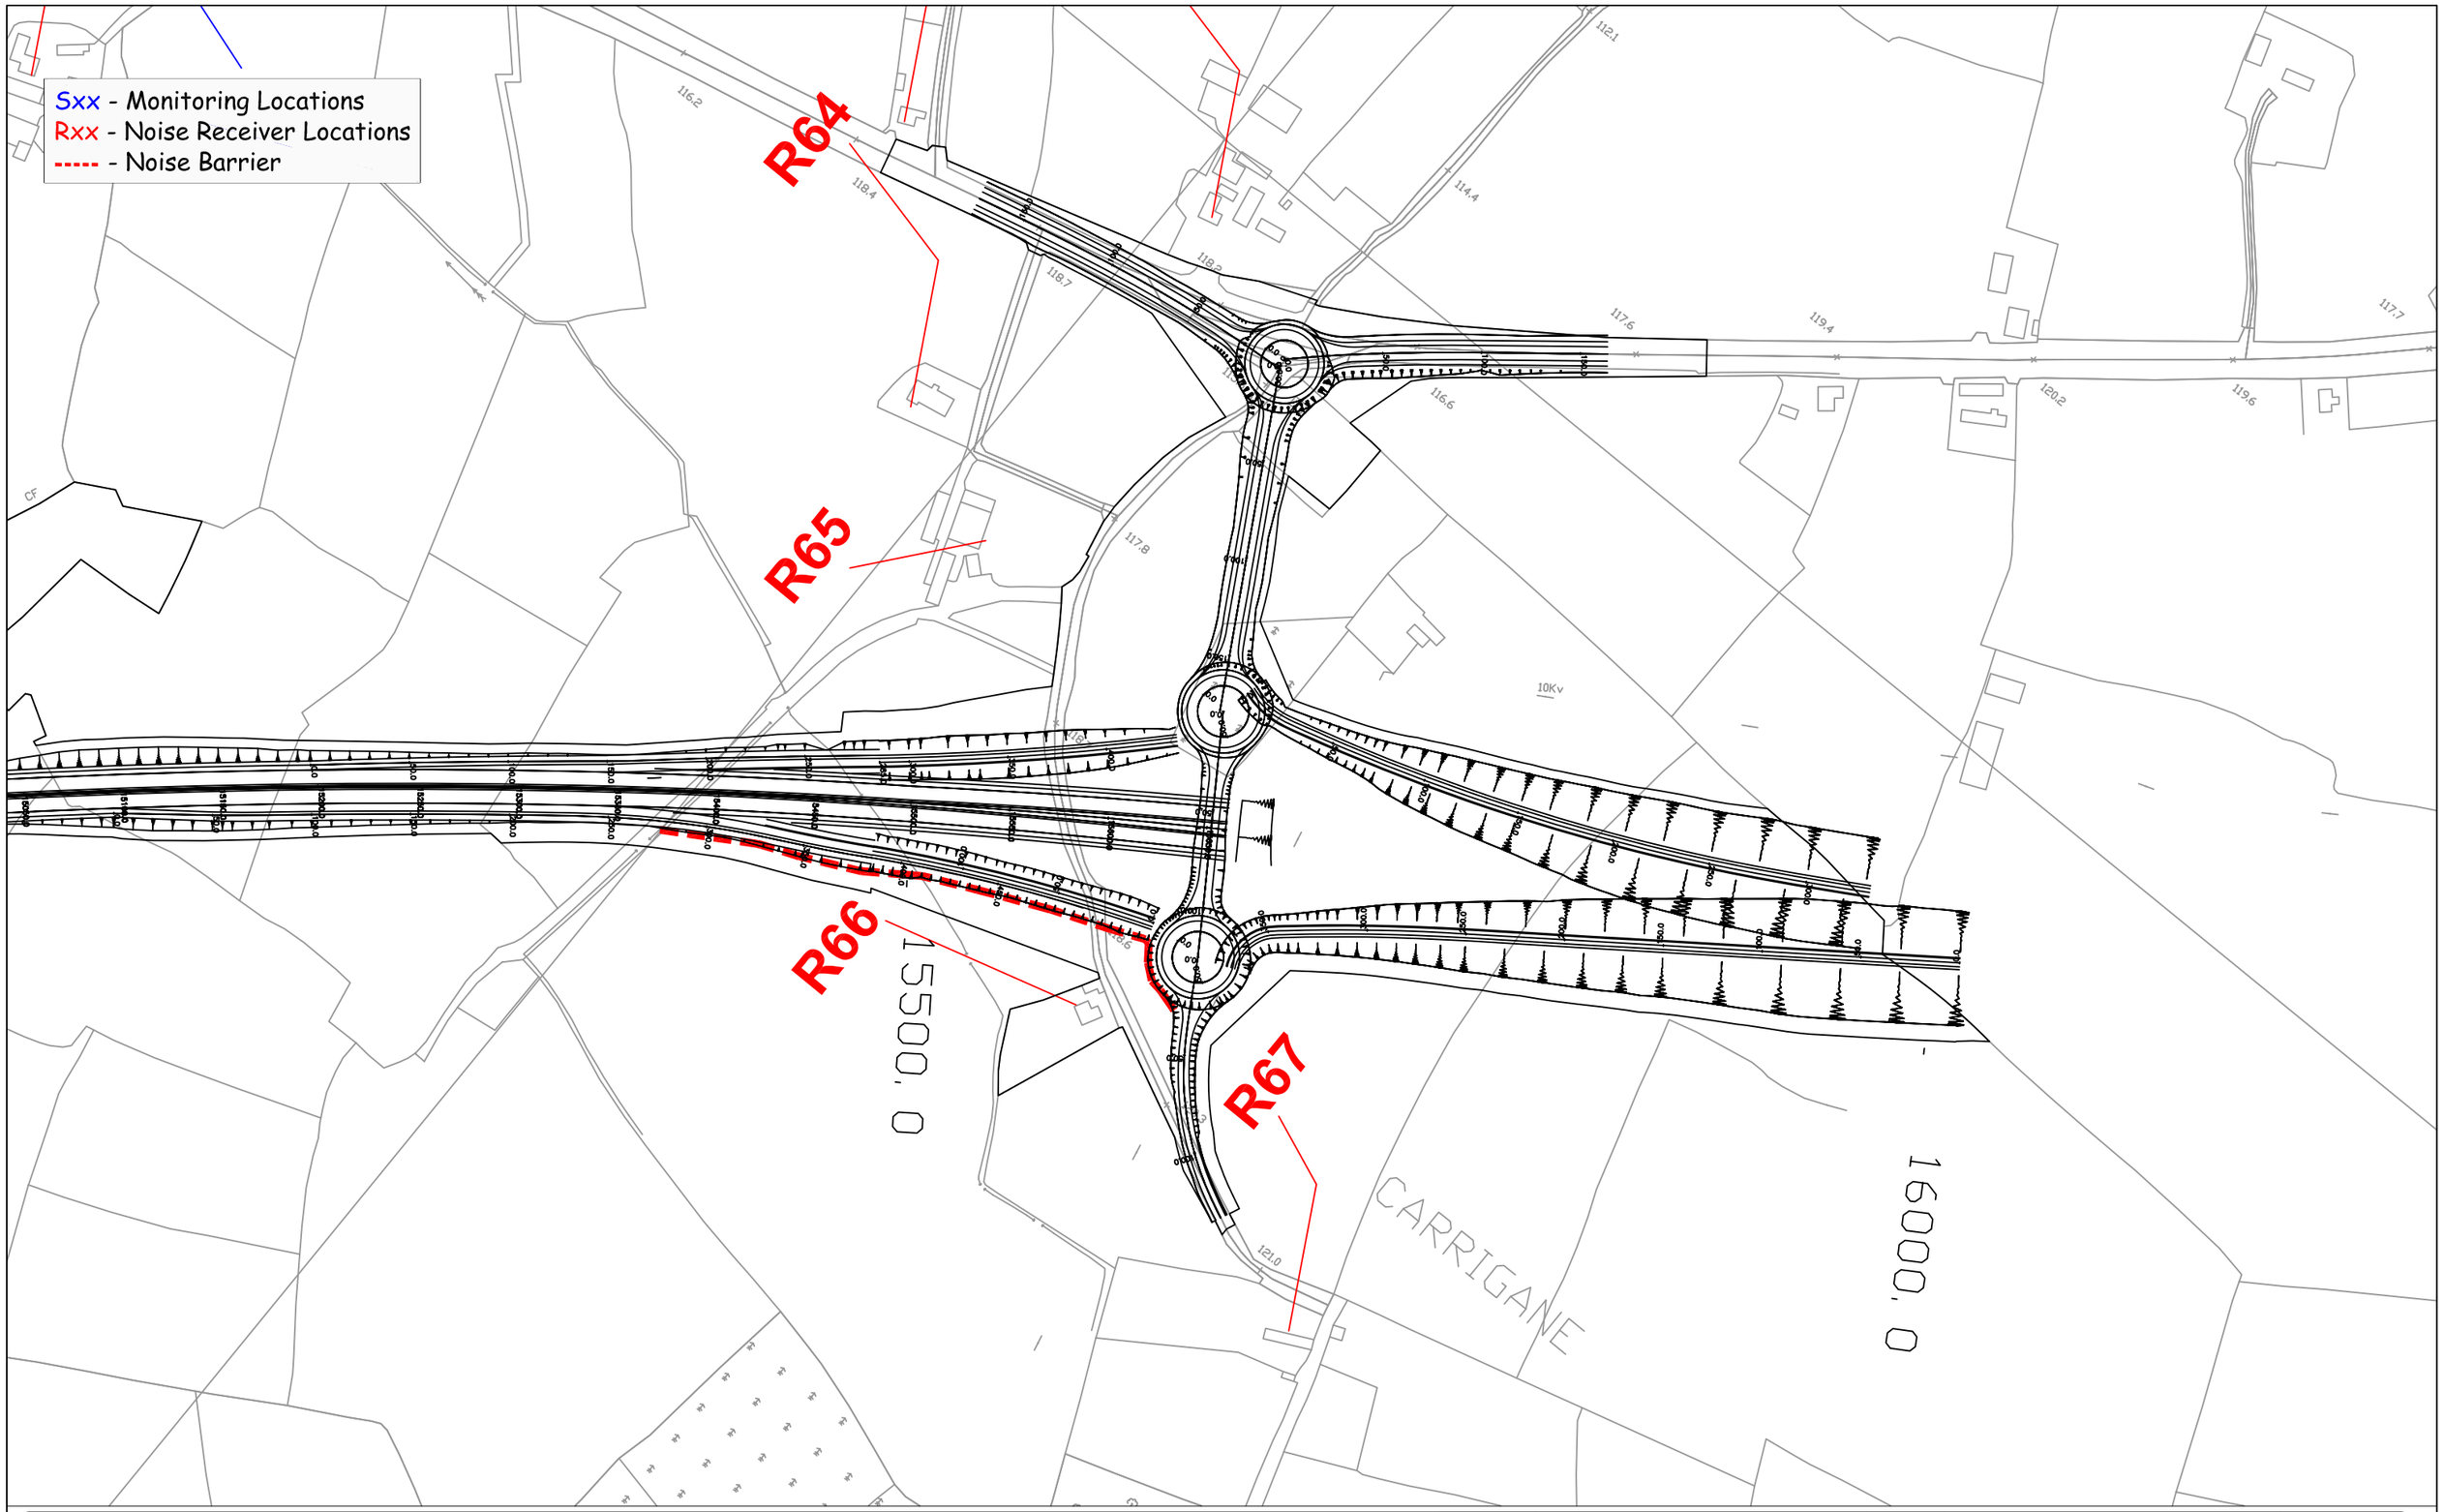

CORK COUNTY COUNCIL

ROAD DESIGN SECTION,
RICHMOND,
GLANMIRE,
CO. CORK.

EDMUND FLYNN, B.E., C.ENG., F.I.E.I.,
COUNTY ENGINEER.

NRA National Roads Authority
An tÚdarás um Bóithre Náisiúnta

P MP

Project Office
12–13 Cumberland Street
Dun Laoghaire
Dublin 14
Tel: 01 230 4400
Fax: 01 230 4405

PUNCH•MOUCHEL PARKMAN

Date		Approved by
Aug '05	Final EIS – N8 Fermoy to Mitchelstown	MOS

Title

N8 Fermoy to Mitchelstown EIS

Noise (10)

Date: August 2005

Scale: NTS

Figure No.: Fig. 10 of 10